


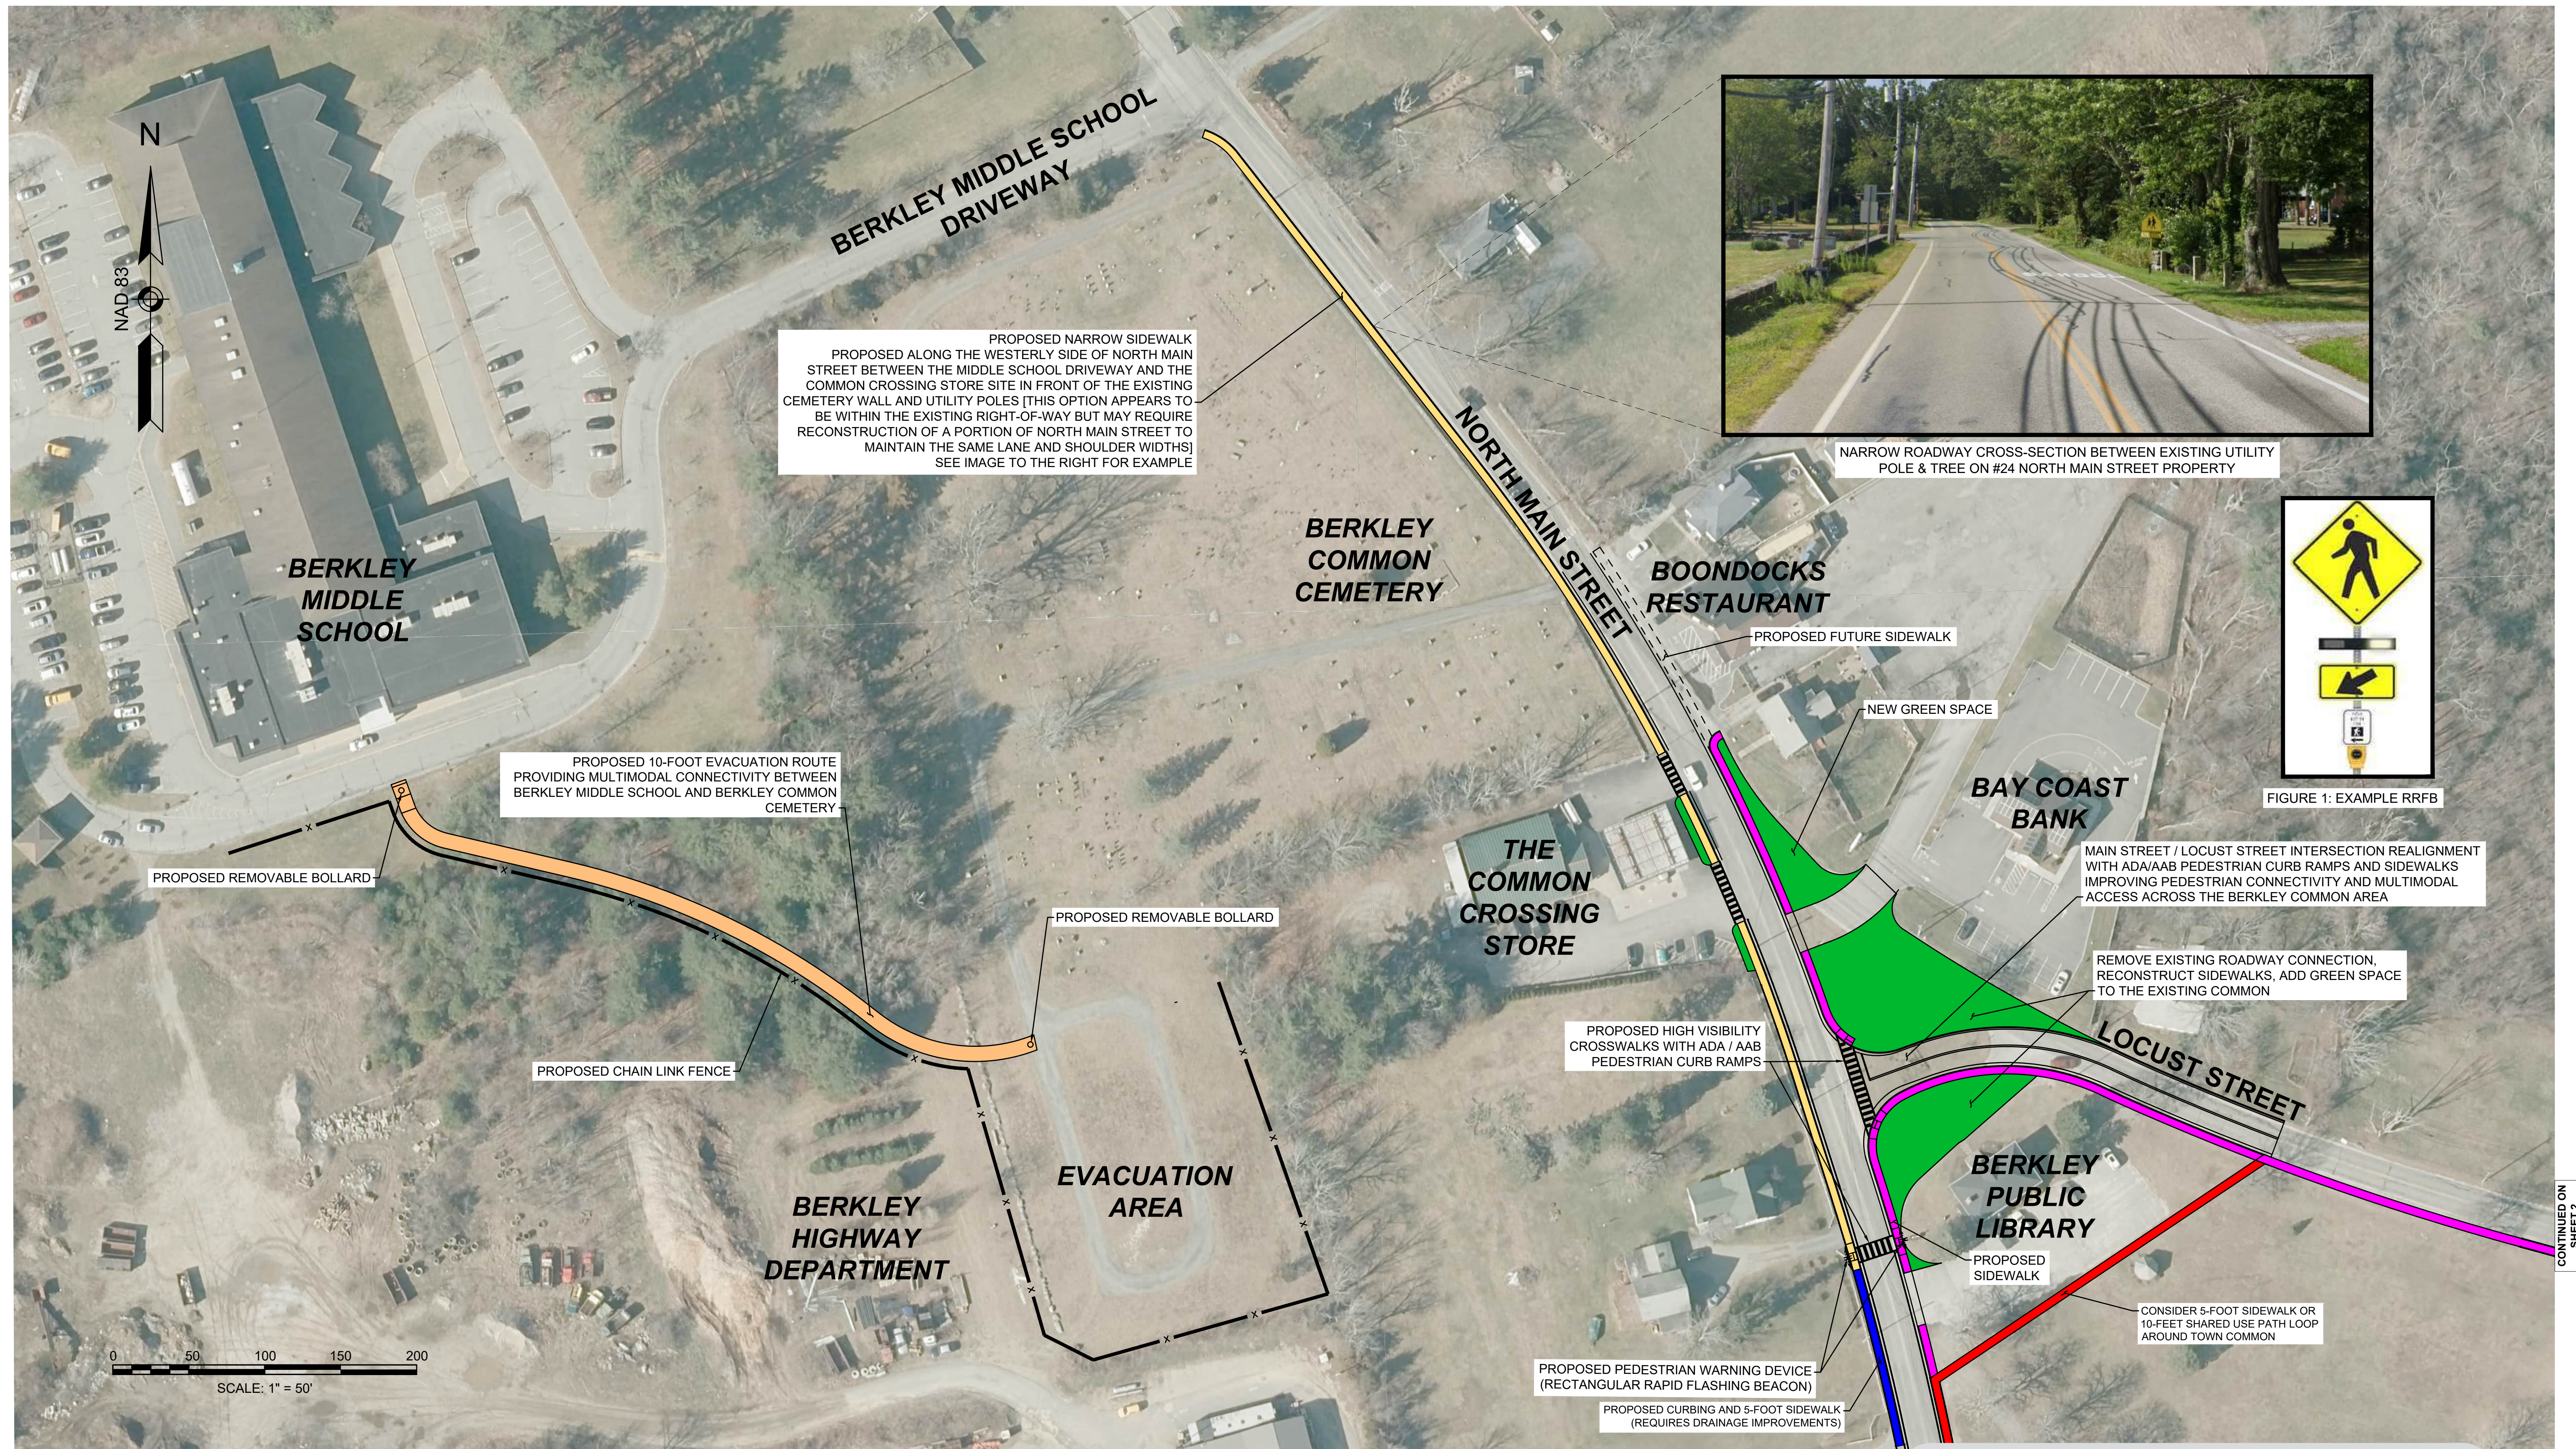


Conceptual Plan

Town Center Municipal Project Candidate Complete Streets & Traffic Safety Improvements Berkley, Massachusetts

Legend:

- = Sidewalk Segment 1
- = Evacuation Route Segment 2
- = Sidewalk Segment 3

- = Sidewalk / Shared Use Path Segment 4
- = Intersection / Sidewalk Improvements
- = New Public Green Space

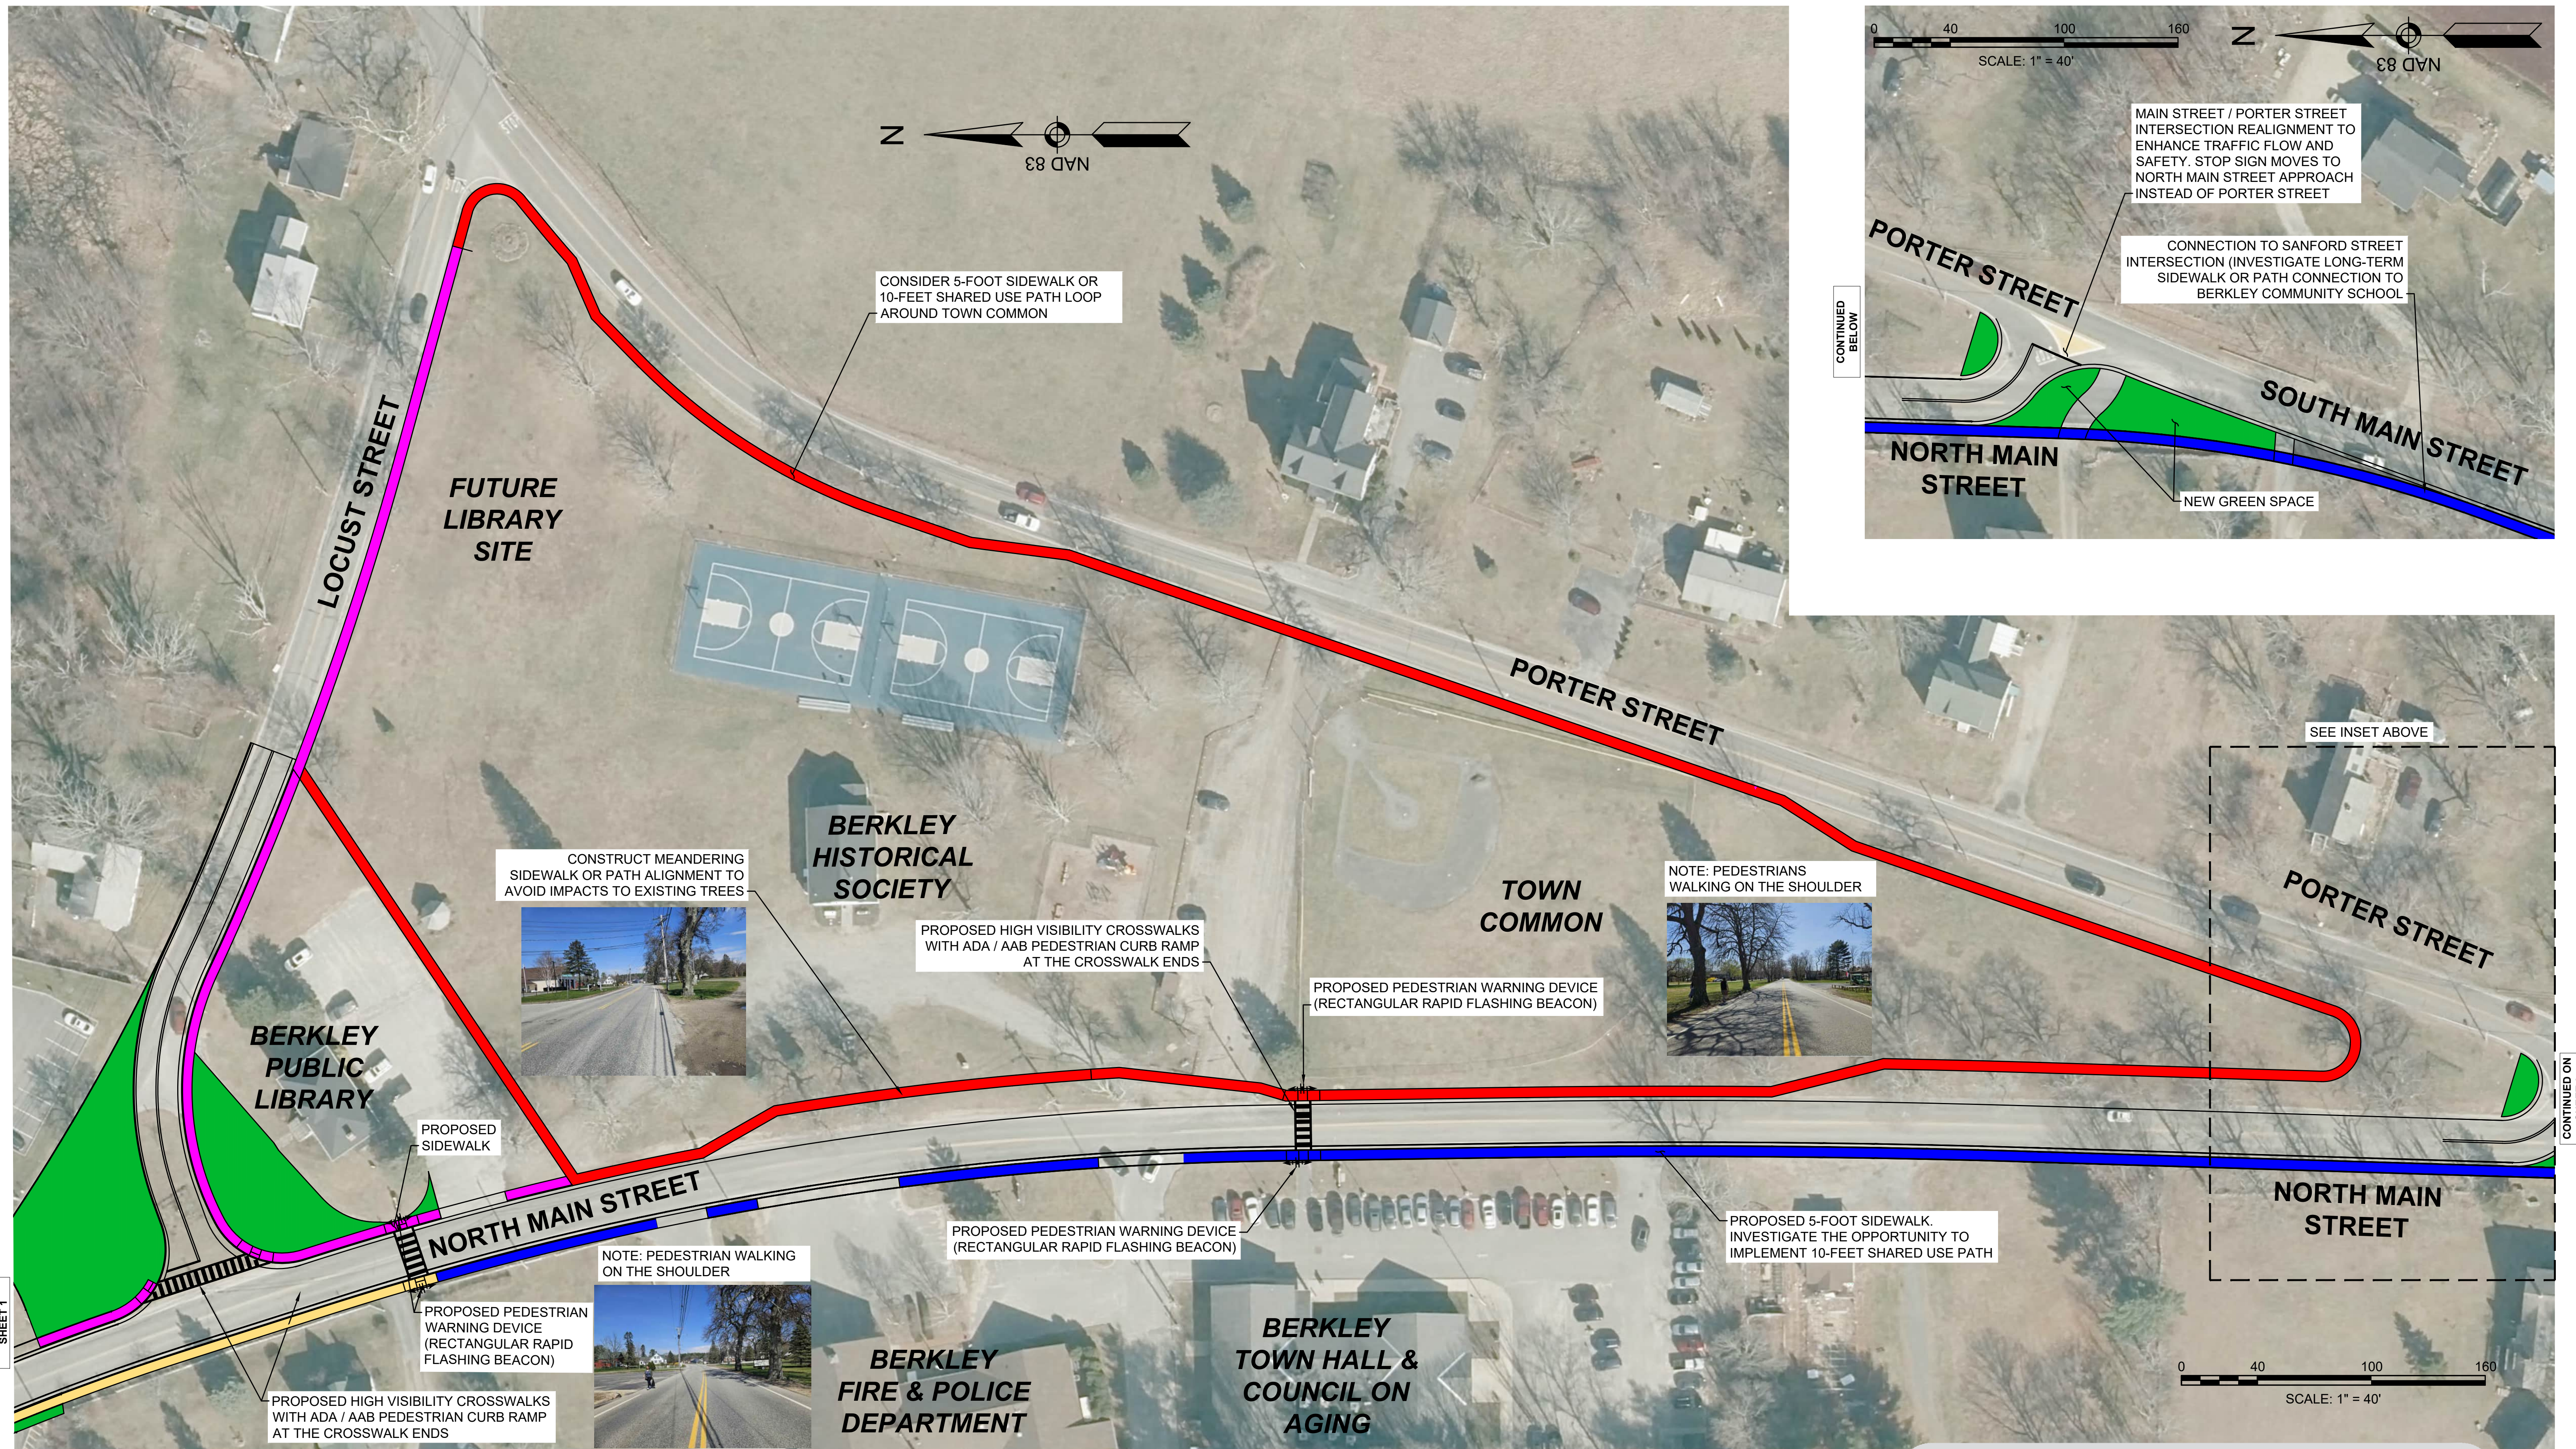

Conceptual Plan

Town Center Municipal Project
Candidate Complete Streets &
Traffic Safety Improvements
Berkley, Massachusetts

TEC
The Engineering Corp

282 Merrimack Street
2nd Floor
Lawrence, MA 01843
978-794-1792


100 Front Street
10th Floor
Worcester, MA 01608
508-868-5104

2 Monument Square
Suite 301
Portland, ME 04101
207-370-5838

Scale: 1" = 40'

October 9, 2026

- Legend:**
- Yellow = Sidewalk Segment 1
 - Pink = Sidewalk Segment 3
 - Red = Sidewalk / Shared Use Path Segment 4
 - Blue = Sidewalk / Shared Use Path Segment 5
 - Grey = Intersection / Sidewalk Improvements
 - Green = New Public Green Space

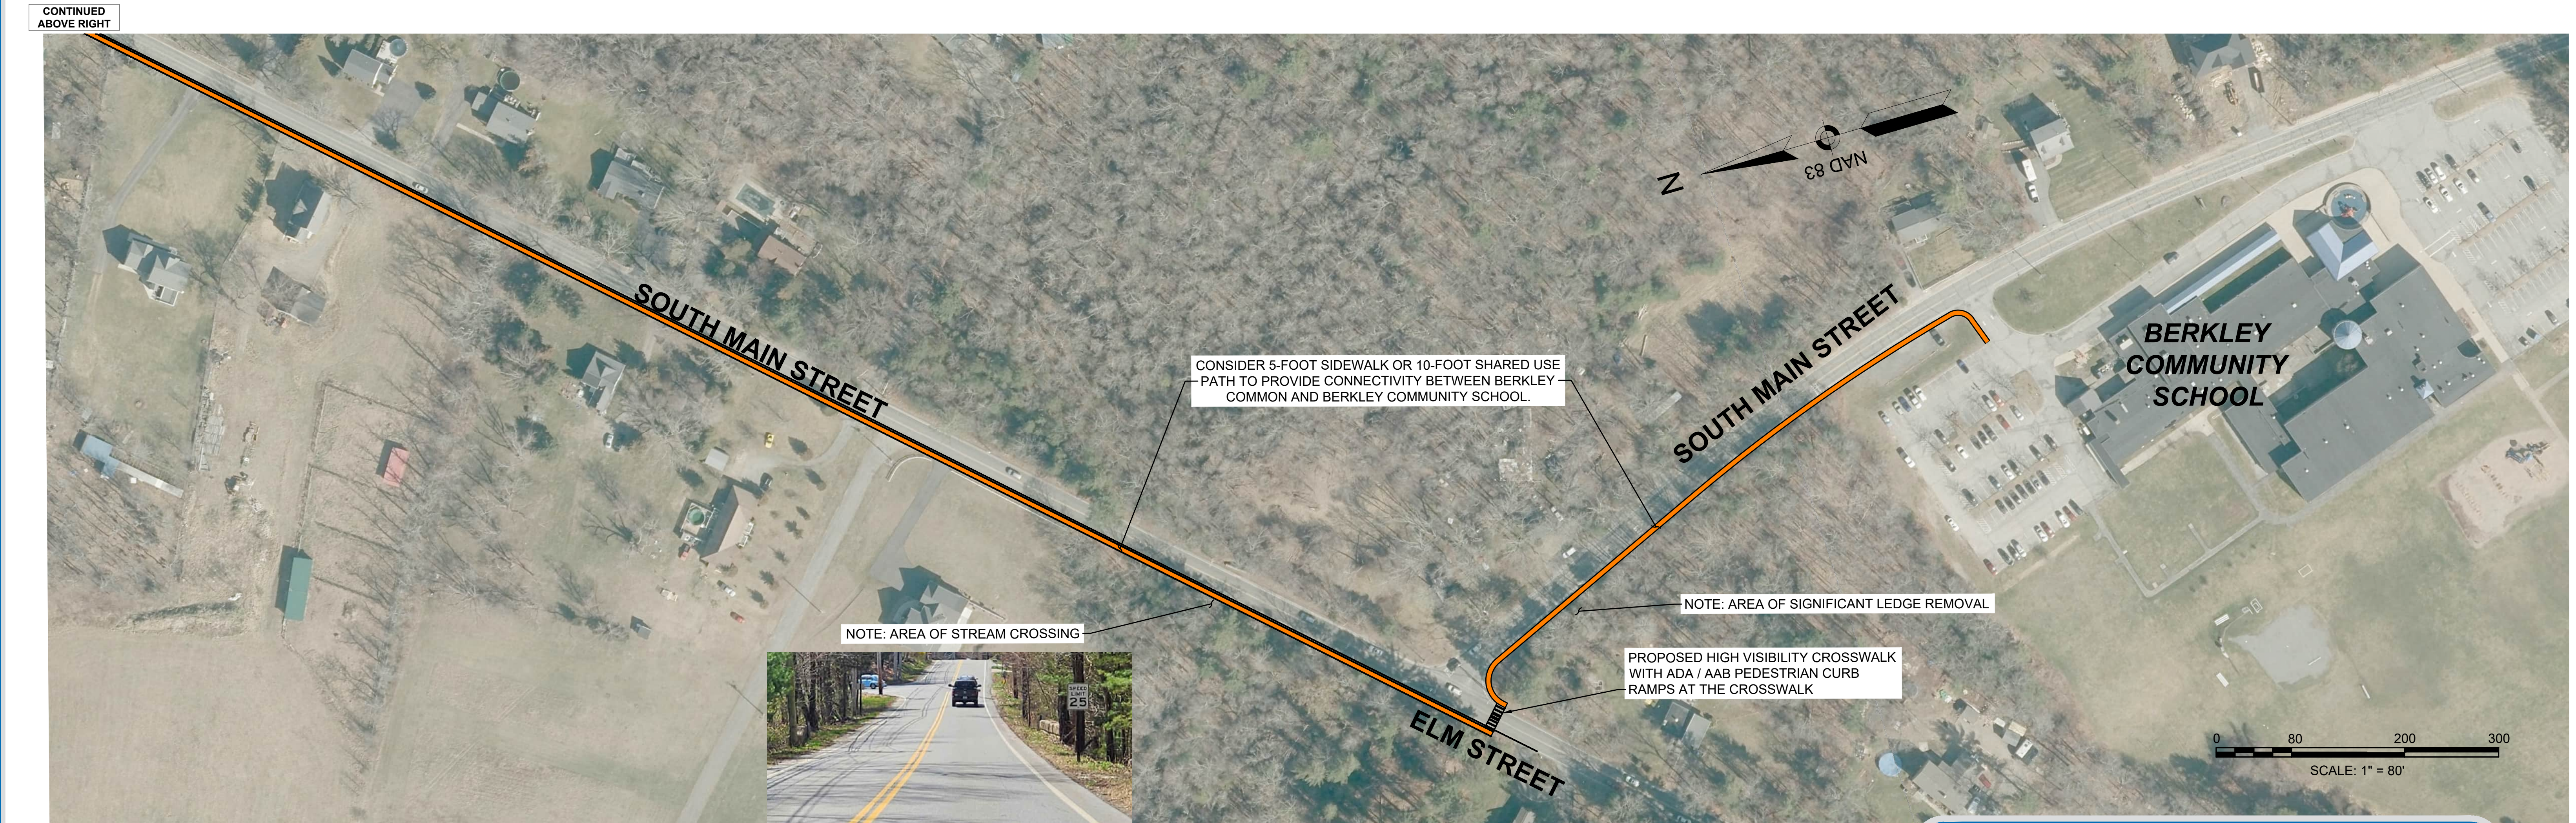


Conceptual Plan

Town Center Municipal Project
Candidate Complete Streets &
Traffic Safety Improvements
Berkley, Massachusetts

Legend:

- = Sidewalk / Shared Use Path Segment 5
- = Sidewalk / Shared Use Path Segment 6
- = Intersection / Sidewalk Improvements
- = New Public Green Space

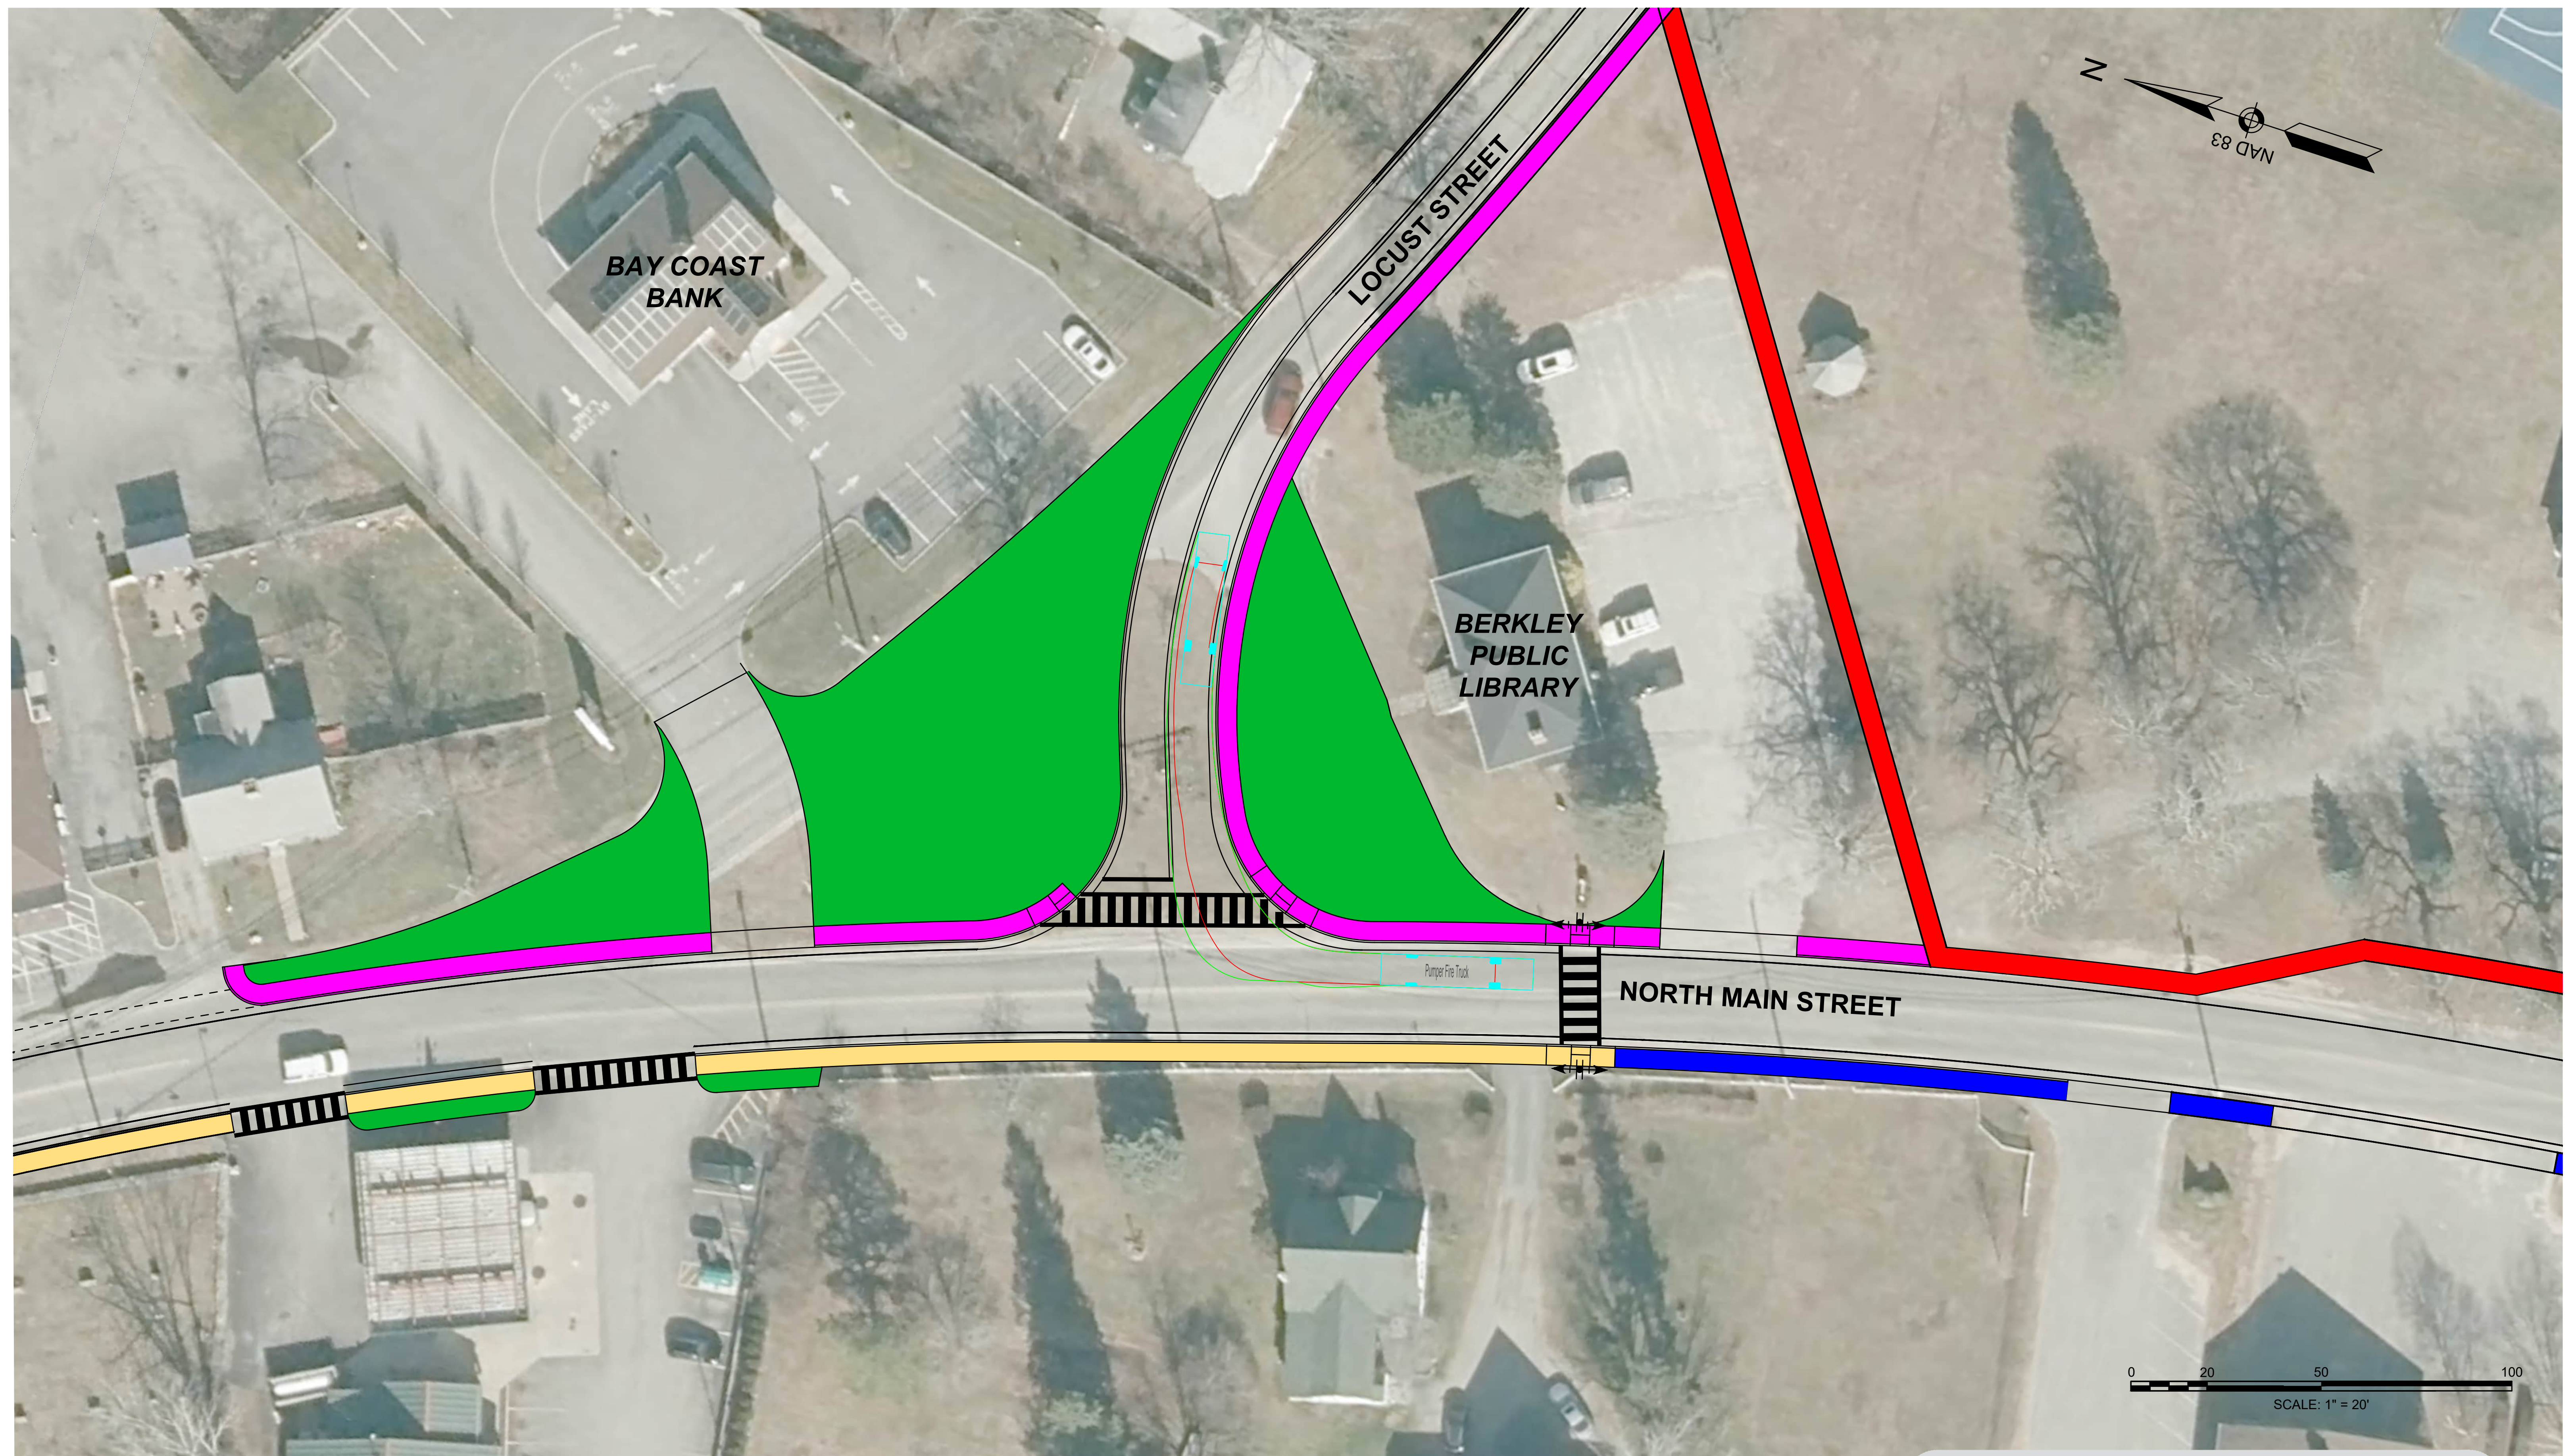

Conceptual Plan - Fire Truck Turn

Town Center Municipal Project
Candidate Complete Streets &
Traffic Safety Improvements
Berkley, Massachusetts



282 Merrimack Street
2nd Floor
Lawrence, MA 01843
978-794-1792

100 Front Street
10th Floor
Worcester, MA 01608
508-868-5104

2 Monument Square
Suite 301
Portland, ME 04101
207-370-5838

Scale: 1" = 20'

October 9, 2026

Legend:

- = Sidewalk Segment 1
- = Sidewalk Segment 3
- = Sidewalk / Shared Use Path Segment 4

- = Sidewalk / Shared Use Path Segment 5
- = Intersection / Sidewalk Improvements
- = New Public Green Space